BRUHAT BENGALURU MAHANAGARA PALIKE,
BYATARAYANAPURA DIVISION

Bruhat Bengaluru Mahanagara Palike

Name Of Work : Construction of drains and culverts in Thanisandra village and Saraipalya and surrounding areas in ward no. 06, New ward no. 07

DRAWINGS AND SKETCHS

"FIRST AND FINAL BILL"

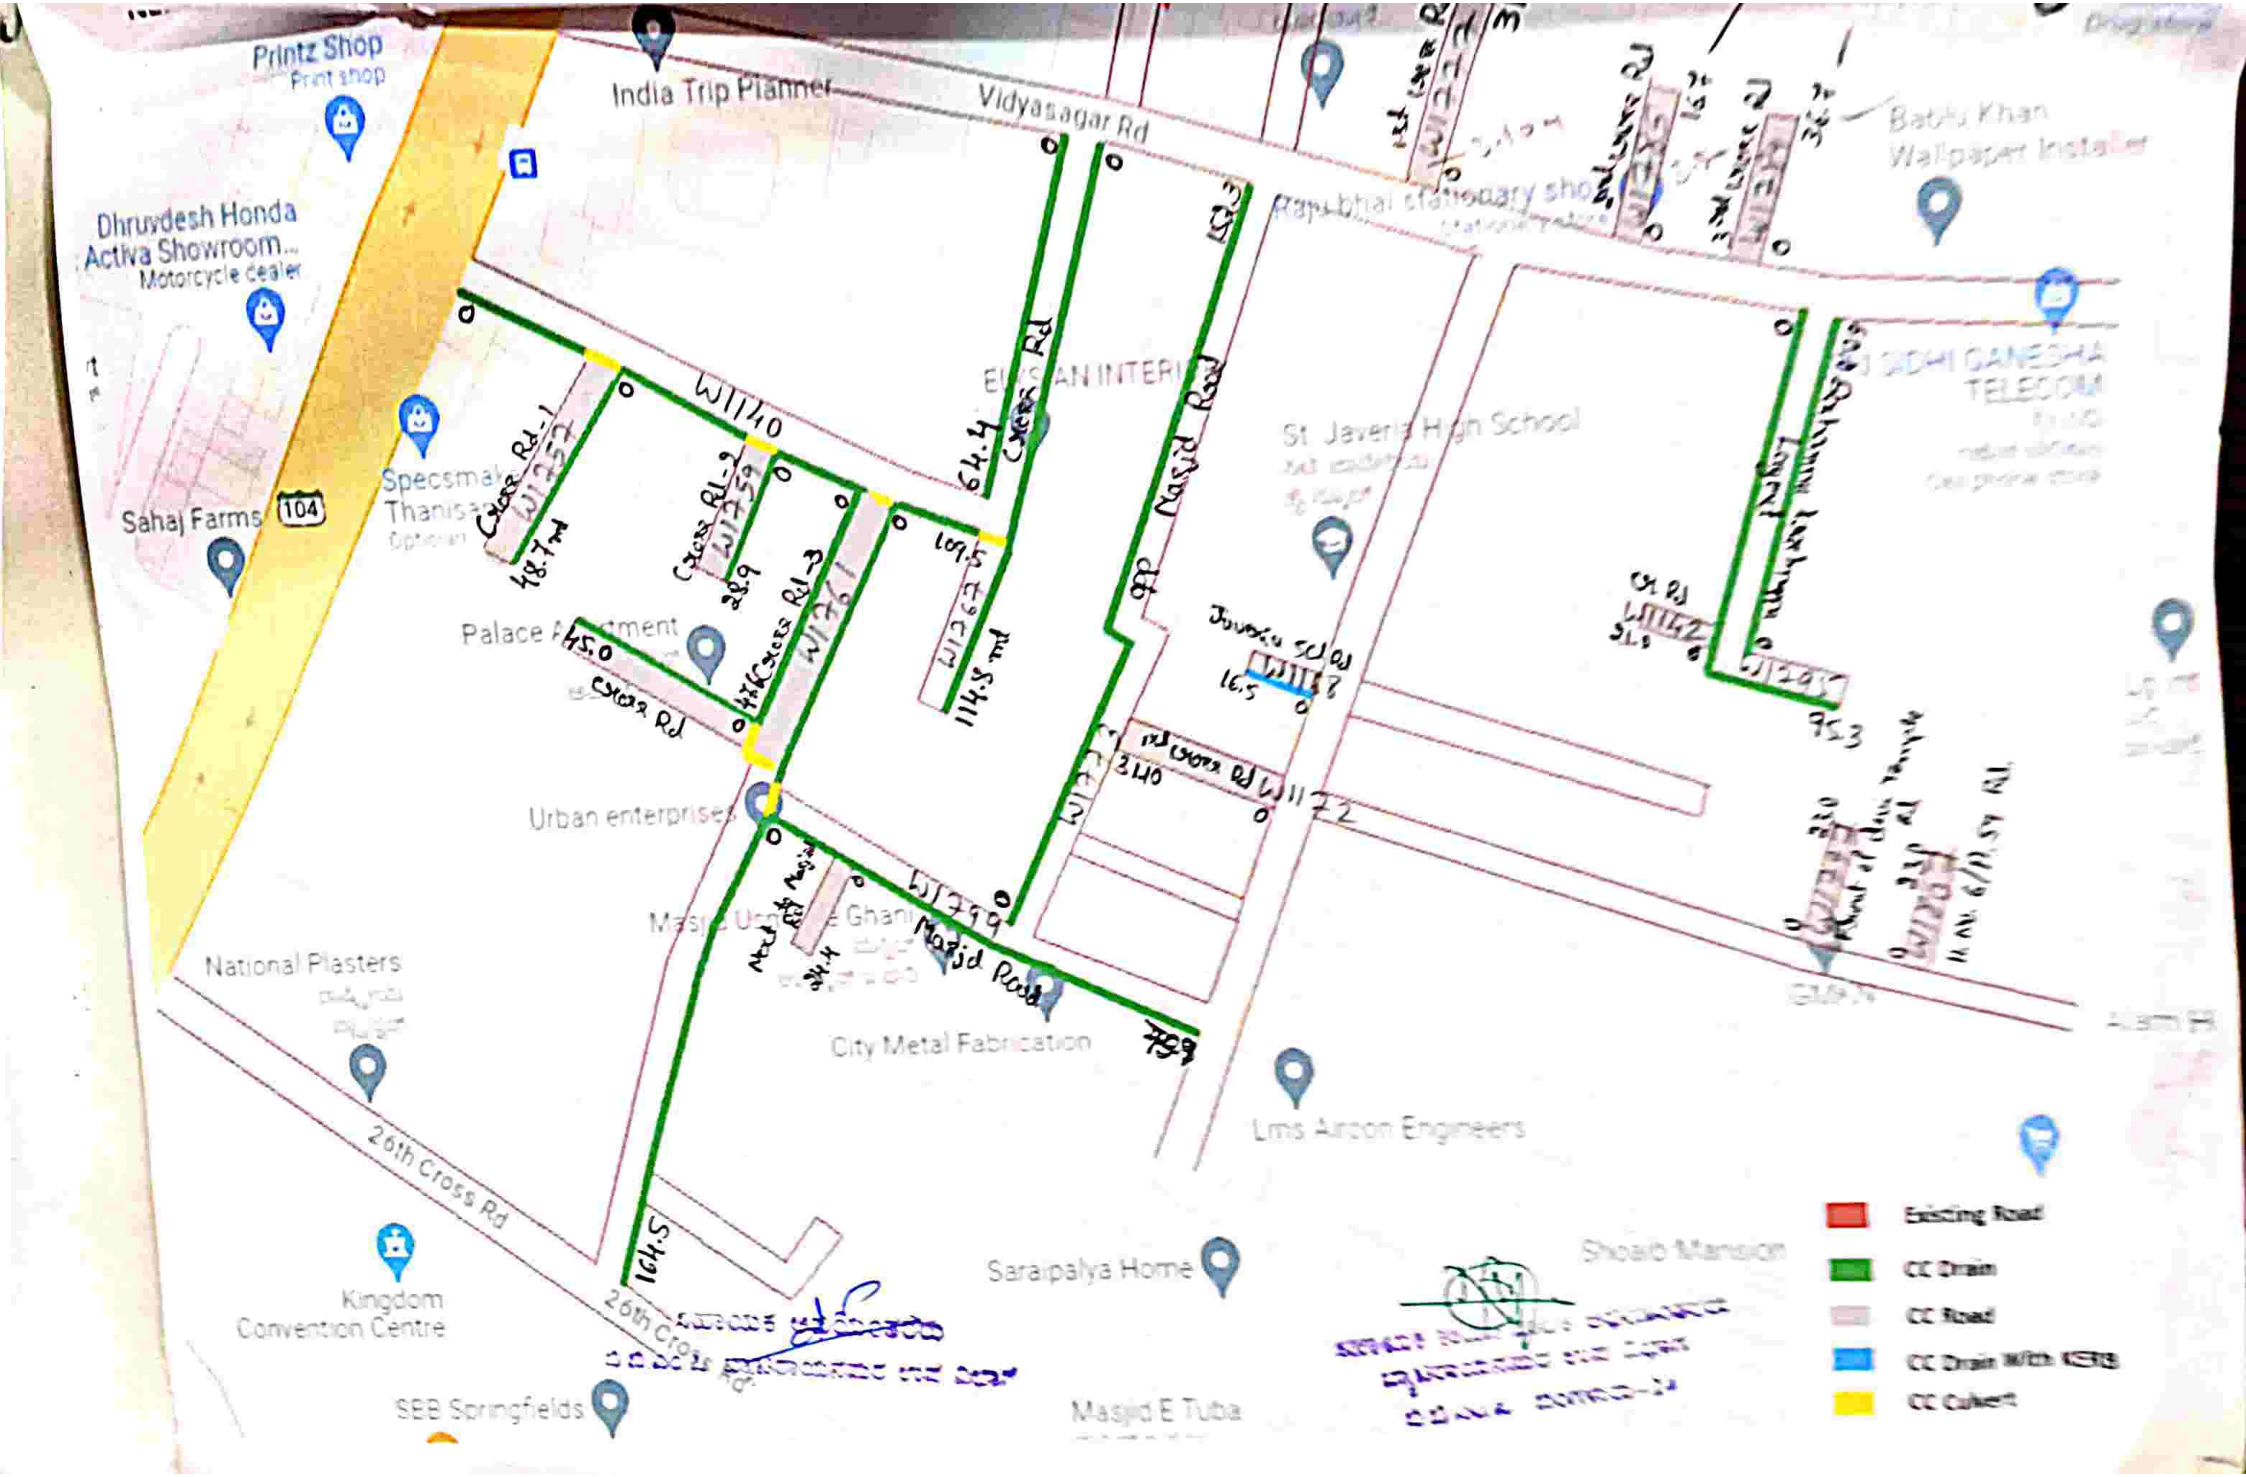
Printz Shop
Print shop
India Trip Planner
Vidyasagar Rd
Dhruvdesh Honda Activa Showroom...
Motorcycle dealer
Sahaj Farms
104
Specsmak
Thanisandra
Palace Apartment
Urban enterprises
Masjid Uswatul Ghani
Masjid Road
Cross Rd
Main Rd
St Javeria High School
City Metal Fabrication
Lmis Aircon Engineers
National Plasters
26th Cross Rd
Kingdom Convention Centre
SEB Springfields
Saraipalya Home
Masjid E Tuba
Shoaib Mansion
Batchu Khan
Wallpaper Installer
TELECOM
Existing Road
CC Drain
CC Road
CC Drain With
CC Culvert

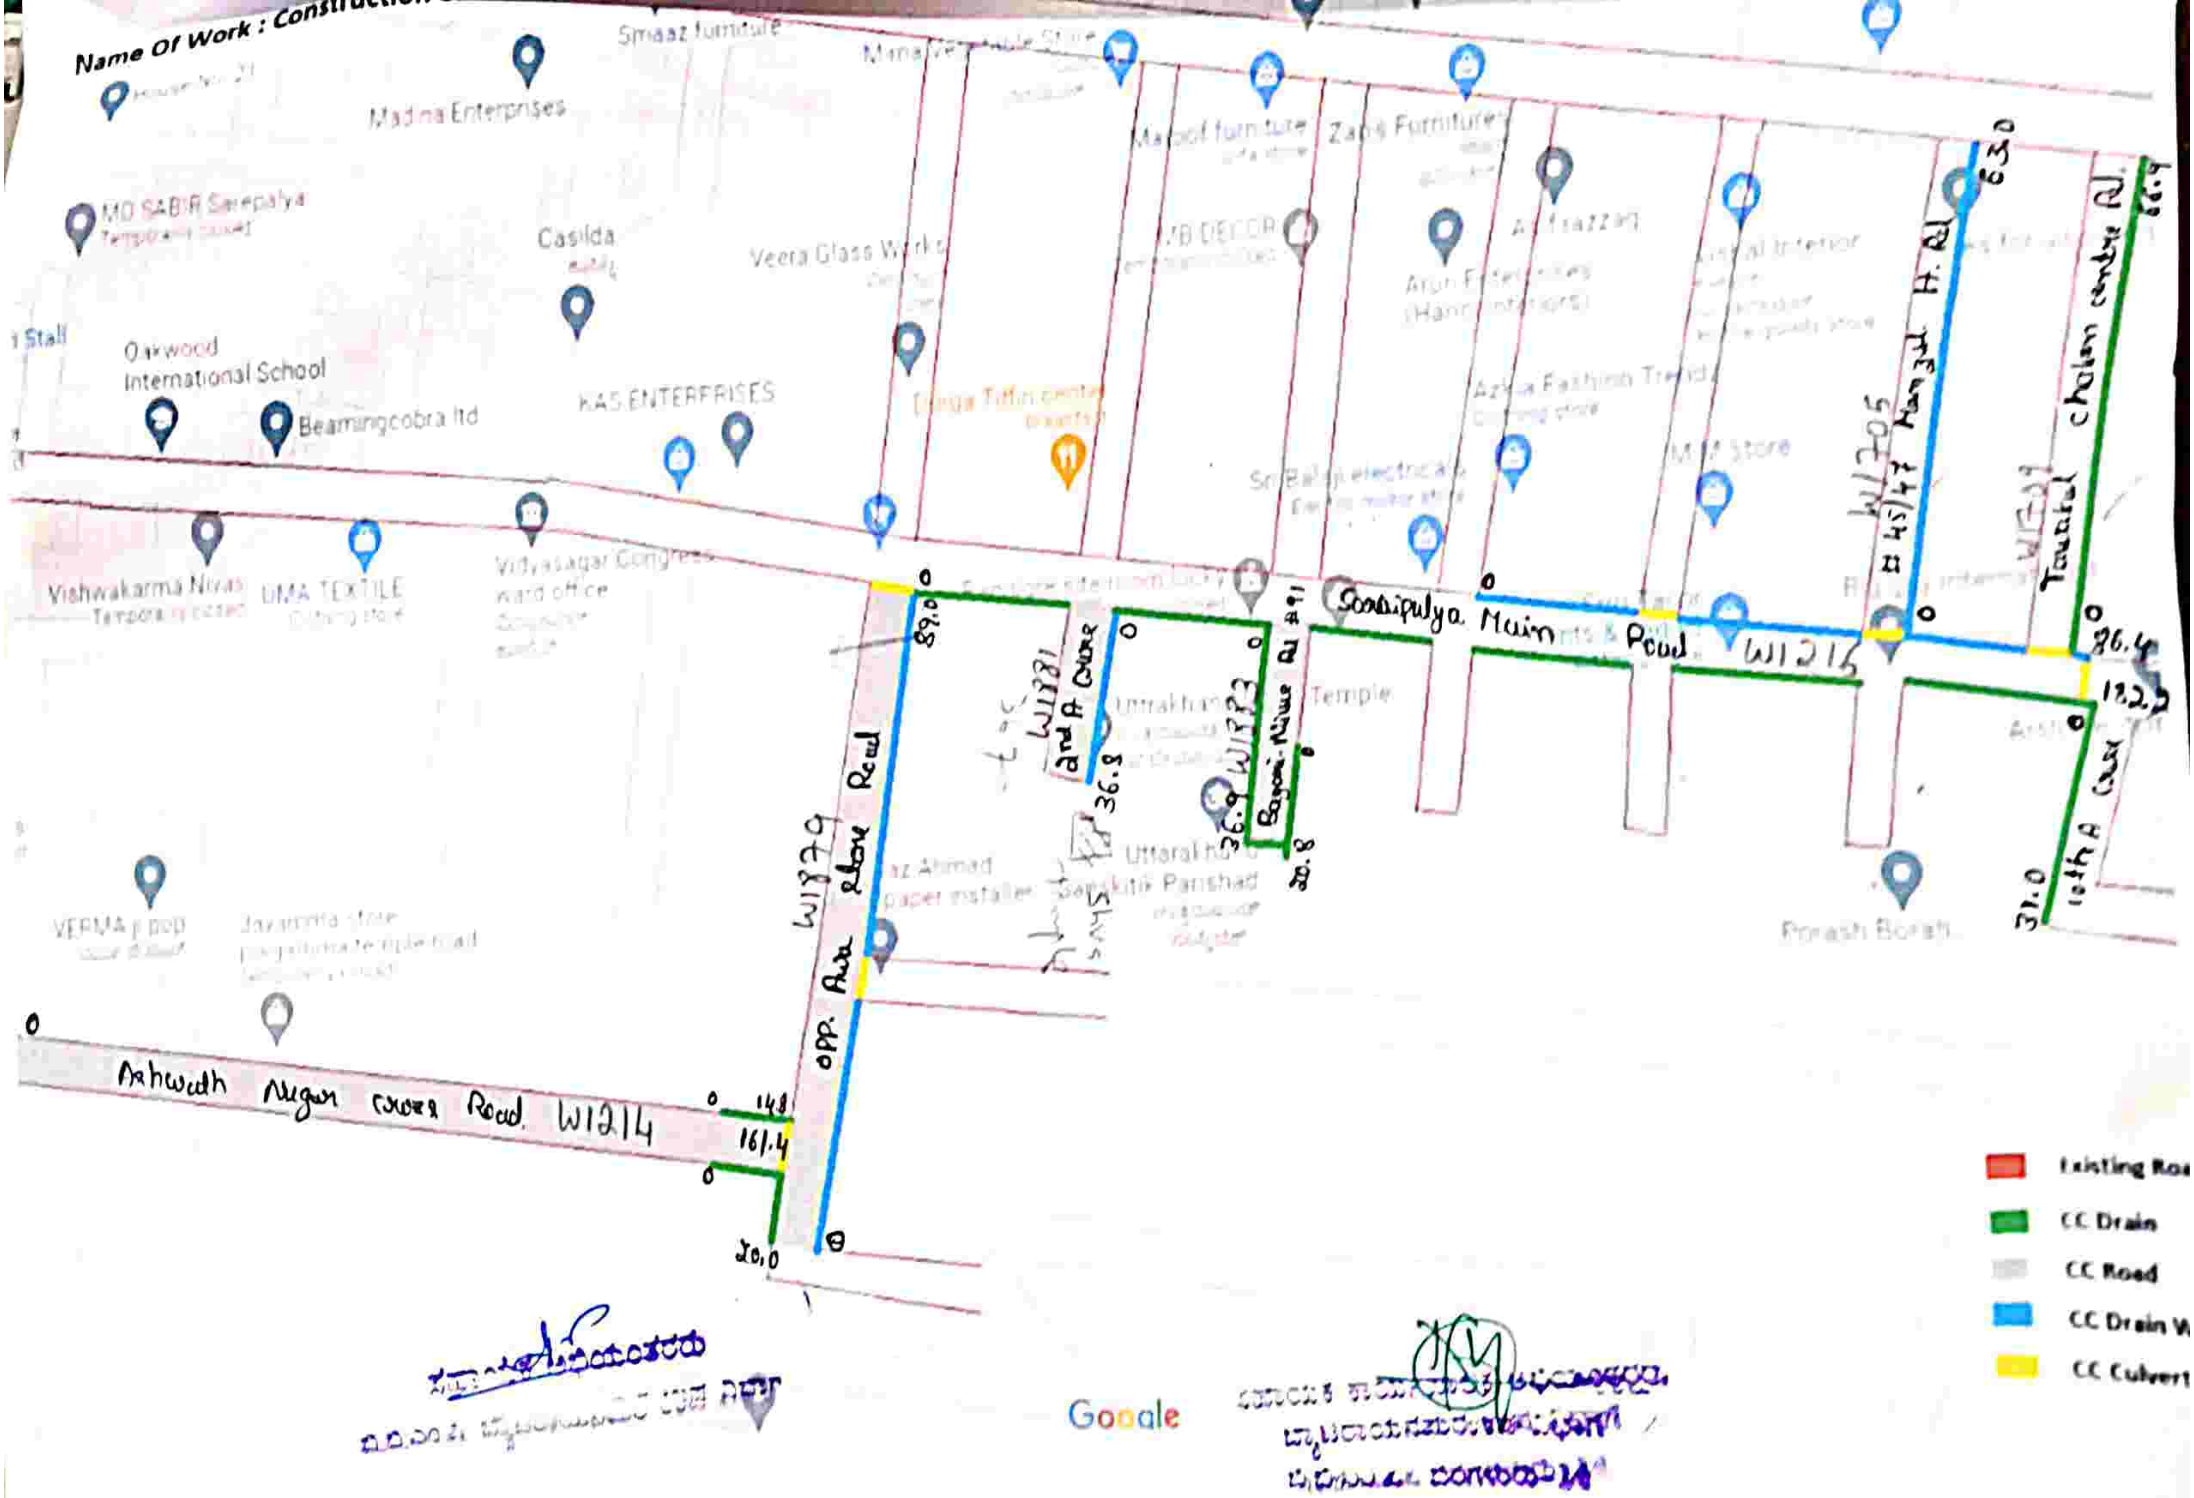
Name Of Work : Construction
Smaaz furniture
Madina Enterprises
MD SABIR Sweepalya
Casilda
Veera Glass Works
Oakwood International School
Beamingcobra ltd
KAS ENTERPRISES
Vishwakarma Nivas
UMA TEXTILE
Vidyasagar Congress ward office
Mahadeshwara Temple
Soukipulya Main Road W1215
W1379
Opp. Asa Above Road
W1381
3rd A Cross
W1383
Bagani Nivas Rd
Uttarahalli
Sangeeta Parishad
Ashwath Nagar cross Road W1214
VERMA pop
Javamma store
Pavan Borah
Zara Furniture
Arun Enterprises
Azhar Fashion Trends
M P Store
W1205
H. Rd
Tavarekere cholam cross Rd
10th A Cross
Existing Roa
CC Drain
CC Road
CC Drain W
CC Culvert
Google

Name Of Work : Construction of drains and culverts in Thanisandra village and Saralpalya and surrounding areas in ward no.